# Basin #1

GRAPHIC SCALE: 1 inch = 40 feet

0 20 40 80 120

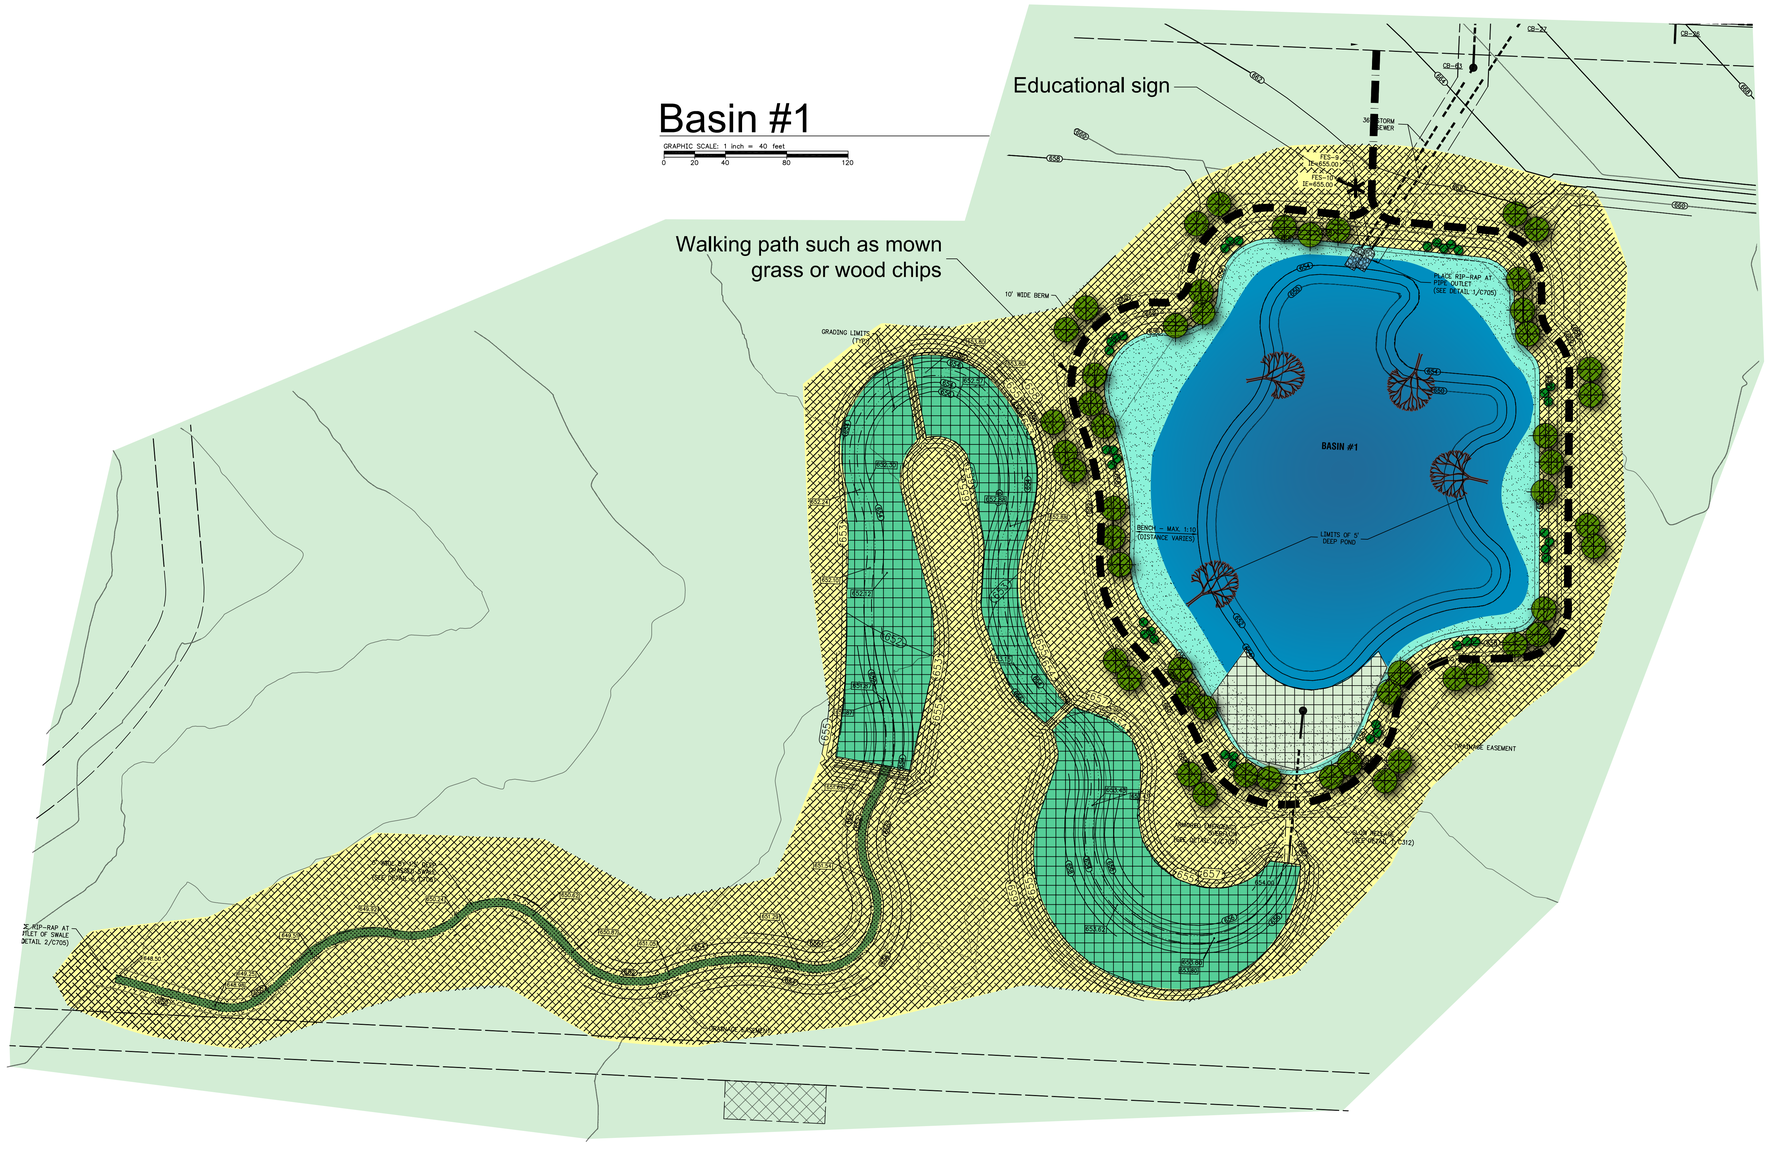


# Key

Refer to seed and planting schedule for species.

HERBACEOUS PLANTS

BASIN SHELF SEED MIX:

UPLAND BUFFER SEED MIX:

GRASSED SWALE SEED MIX:

TREES

SHRUBS

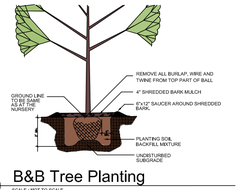


B&B Tree Planting

SCALE : NOT TO SCALE

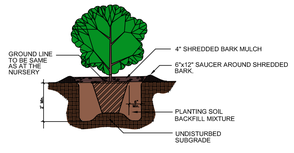


Containerized Shrub Planting

SCALE : NOT TO SCALE

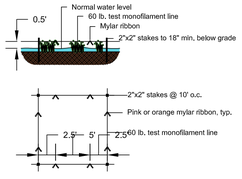


Notes:
1. Stagger monofilament line height at 6" and 12" above water level in perpendicular directions across grid.
2. Extend grid 2.5' min. beyond vegetation to be protected

Goose Grid Detail

SCALE: NOT TO SCALE


King & MacGregor Environmental Inc.

2520 Woodmeadow SE
Grand Rapids, MI 49546
Phone: (616) 957-1231

43050 Ford Road, Suite 130
Canton, MI 48187
Phone: (734) 354-0594


KME Project No. 11031

GENERAL NOTES

1. REFER TO SHEET C100 FOR BENCHMARK INFORMATION.

# GRAND TRAVERSE TOWN CENTER

ACME TOWNSHIP, GRAND TRAVERSE COUNTY, MI

VILLAGE AT GRAND TRAVERSE, LLC
CINCINNATI, OH 45209-1955
3805 EDWARDS ROAD, SUITE 700
(513) 241-5800

| REVISION NO. | REVISION | REV. DATE |
|---|---|---|
| 0 | FOR CONSTRUCTION | 08/30/2012 |
| 1 | REVISED PER BECKETT & RAEDER REVIEW | 09/05/2012 |
| 2 | REVISED BASIN PLANTING PLAN | 05/07/2015 |
| . | . | . |

CONSTRUCTION MANAGED BY:

DESIGNED BY:


Gourdie-Fraser
Municipal | Development | Transportation
123 W Front Street Traverse City, Michigan 49684
phone: (231) 946-5874, fax (231) 946.3703


BASIN #1 PLANTING PLAN

| DRAWN BY | ISSUE | ISSUE DATE | SHEET NO. |
|---|---|---|---|
| TGR | . | . | C613 |
| CHECKED BY | MANAGER | | GFA PROJECT NO. |
| TLMB | T. BOYD P.E. | | 12102 |


P:\2012\12102\DIGITAL FILES\REDTAIL\2015-05-07 PROJECT\VIEWS - PHASE 1 BASINS_MNE IN PLANTING PLAN REV_05-07-15.DWG (05/07/2015 4:14 PM) DRAWLANCE